PRELIMINARY

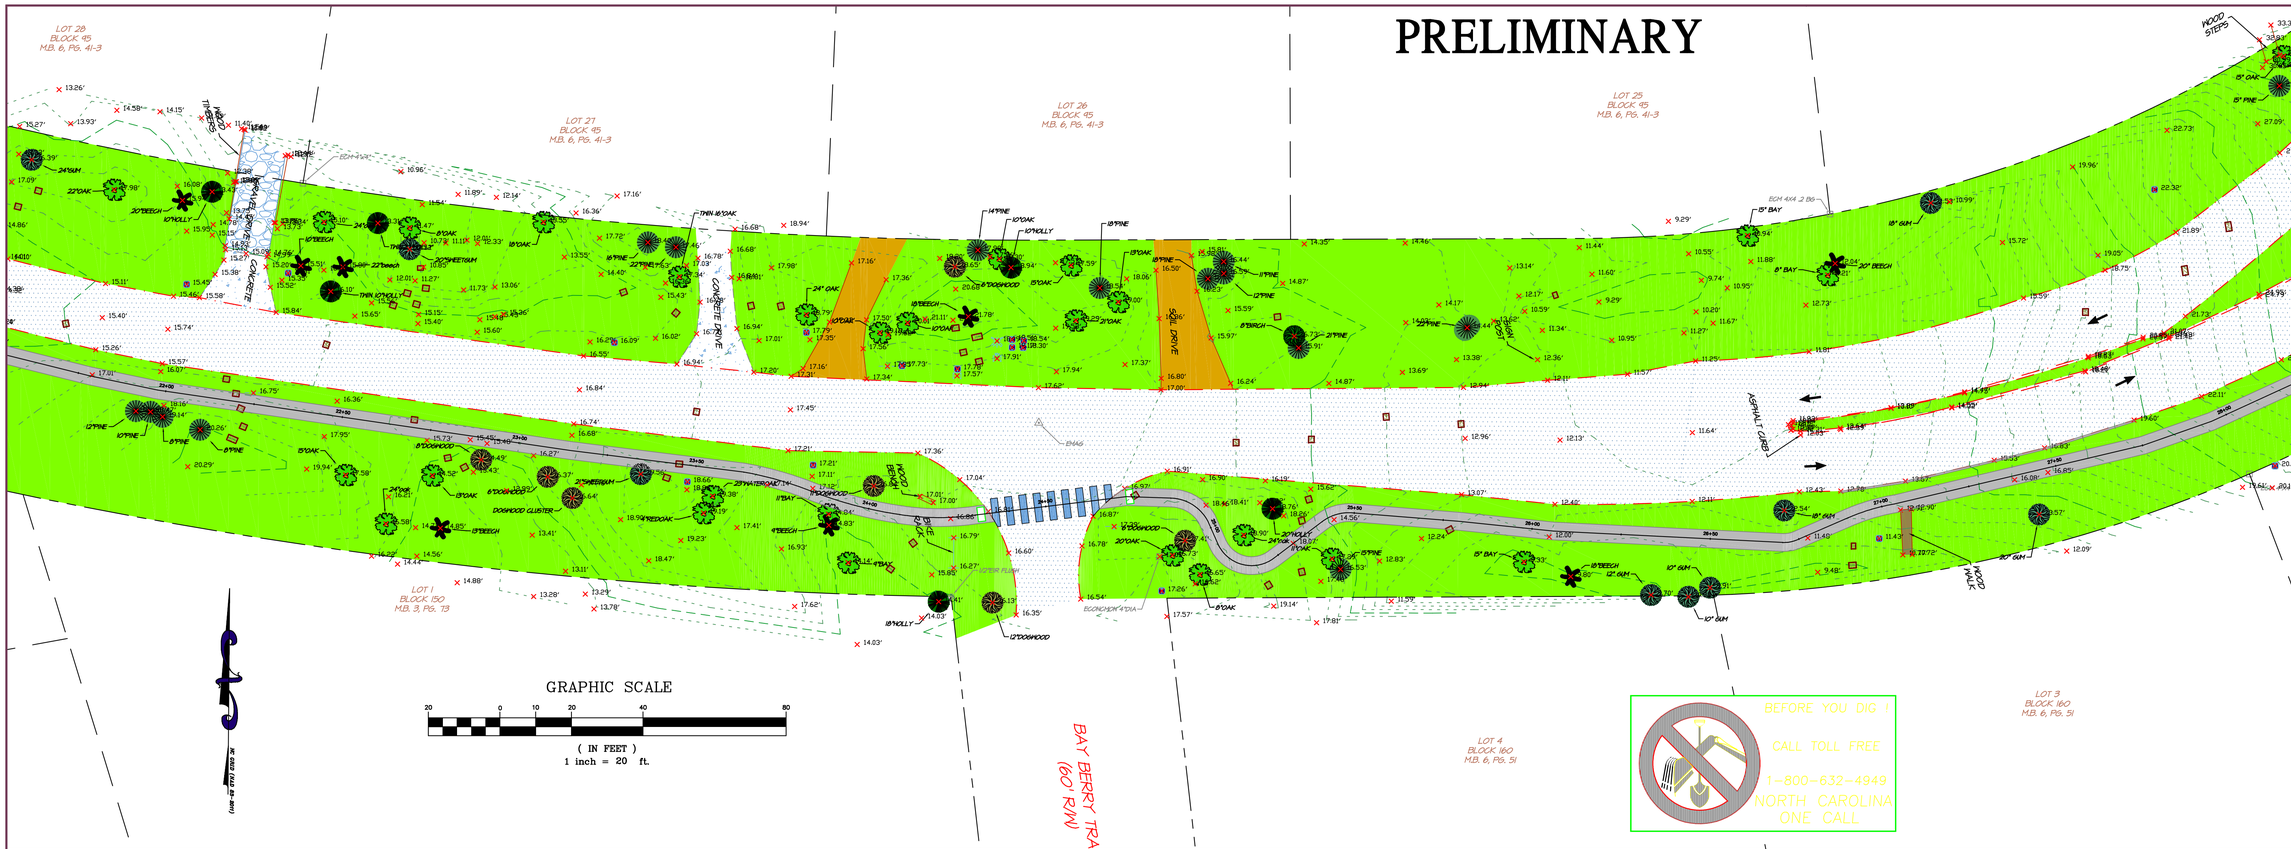

NOTE:
THE DATA GIVEN ON THESE PLANS IS BELIEVED TO BE ACCURATE, BUT THE ACCURACY IS NOT GUARANTEED. THE CONTRACTOR IS RESPONSIBLE FOR VERIFYING ALL LEVELS, LOCATIONS, TYPES, AND DIMENSIONS OF THE EXISTING UTILITIES PRIOR TO CONSTRUCTION. IF A DISCREPANCY IS FOUND, WORK SHALL CEASE AND THE ENGINEER NOTIFIED. WORK MAY CONTINUE UPON ENGINEERS NOTICE TO PROCEED.

LEGEND

EXISTING ASPHALT	PROPOSED ASPHALT	PROPOSED PLANTINGS
EXISTING CONCRETE	PROPOSED CONCRETE	EXISTING TREES
EXISTING SOIL DRIVE	PROPOSED DEMOLITION	PROPOSED LOW PROFILE CURB
EXISTING OPEN SPACE	EXISTING GRAVEL	PROPOSED PARKWAY CURB
PROPOSED NEW OPEN GREEN SPACE	EXISTING WATER	PROPOSED ROAD STRIPING
		PROPOSED RETAINING WALL
		PROPOSED ADA PEDESTRIAN CROSSWALK

DOGWOOD PATH BASE
R1.DWG 7/11/2016

DEEL ENGINEERING, PLLC
CIVIL ENGINEERING SERVICES
FIRM LICENSE P-1045
P.O. BOX 3901
KILL DEVIL HILLS, NC 27948
Phone: (252) 202-3803 E-Mail: dedeelengineering@gmail.com

COPYRIGHT © 2017 DEEL ENGINEERING, PLLC
THIS DOCUMENT IS THE PROPERTY OF DEEL ENGINEERING, PLLC. ALL RIGHTS ARE RESERVED. ANY REPRODUCTION OF THIS OR POSSESSION WITHOUT PRIOR PERMISSION OF DEEL ENGINEERING, PLLC, WILL BE A VIOLATION OF COPYRIGHT LAW.

NO.	DATE	REVISIONS

CERTIFICATION

MULTI-PURPOSE PATH - SEGMENT 3
TOWN OF SOUTHERN SHORES
EAST DOGWOOD TRAIL
ATLANTIC TOWNSHIP DARE COUNTY NORTH CAROLINA

COMMISSION NO.	P16001.9
DESIGNED BY	DAD
DRAWN BY	JJA
CHECKED BY	DAD
ISSUE DATE	6/26/17
SHEET NO.	3-3 OF 4 SHEETS