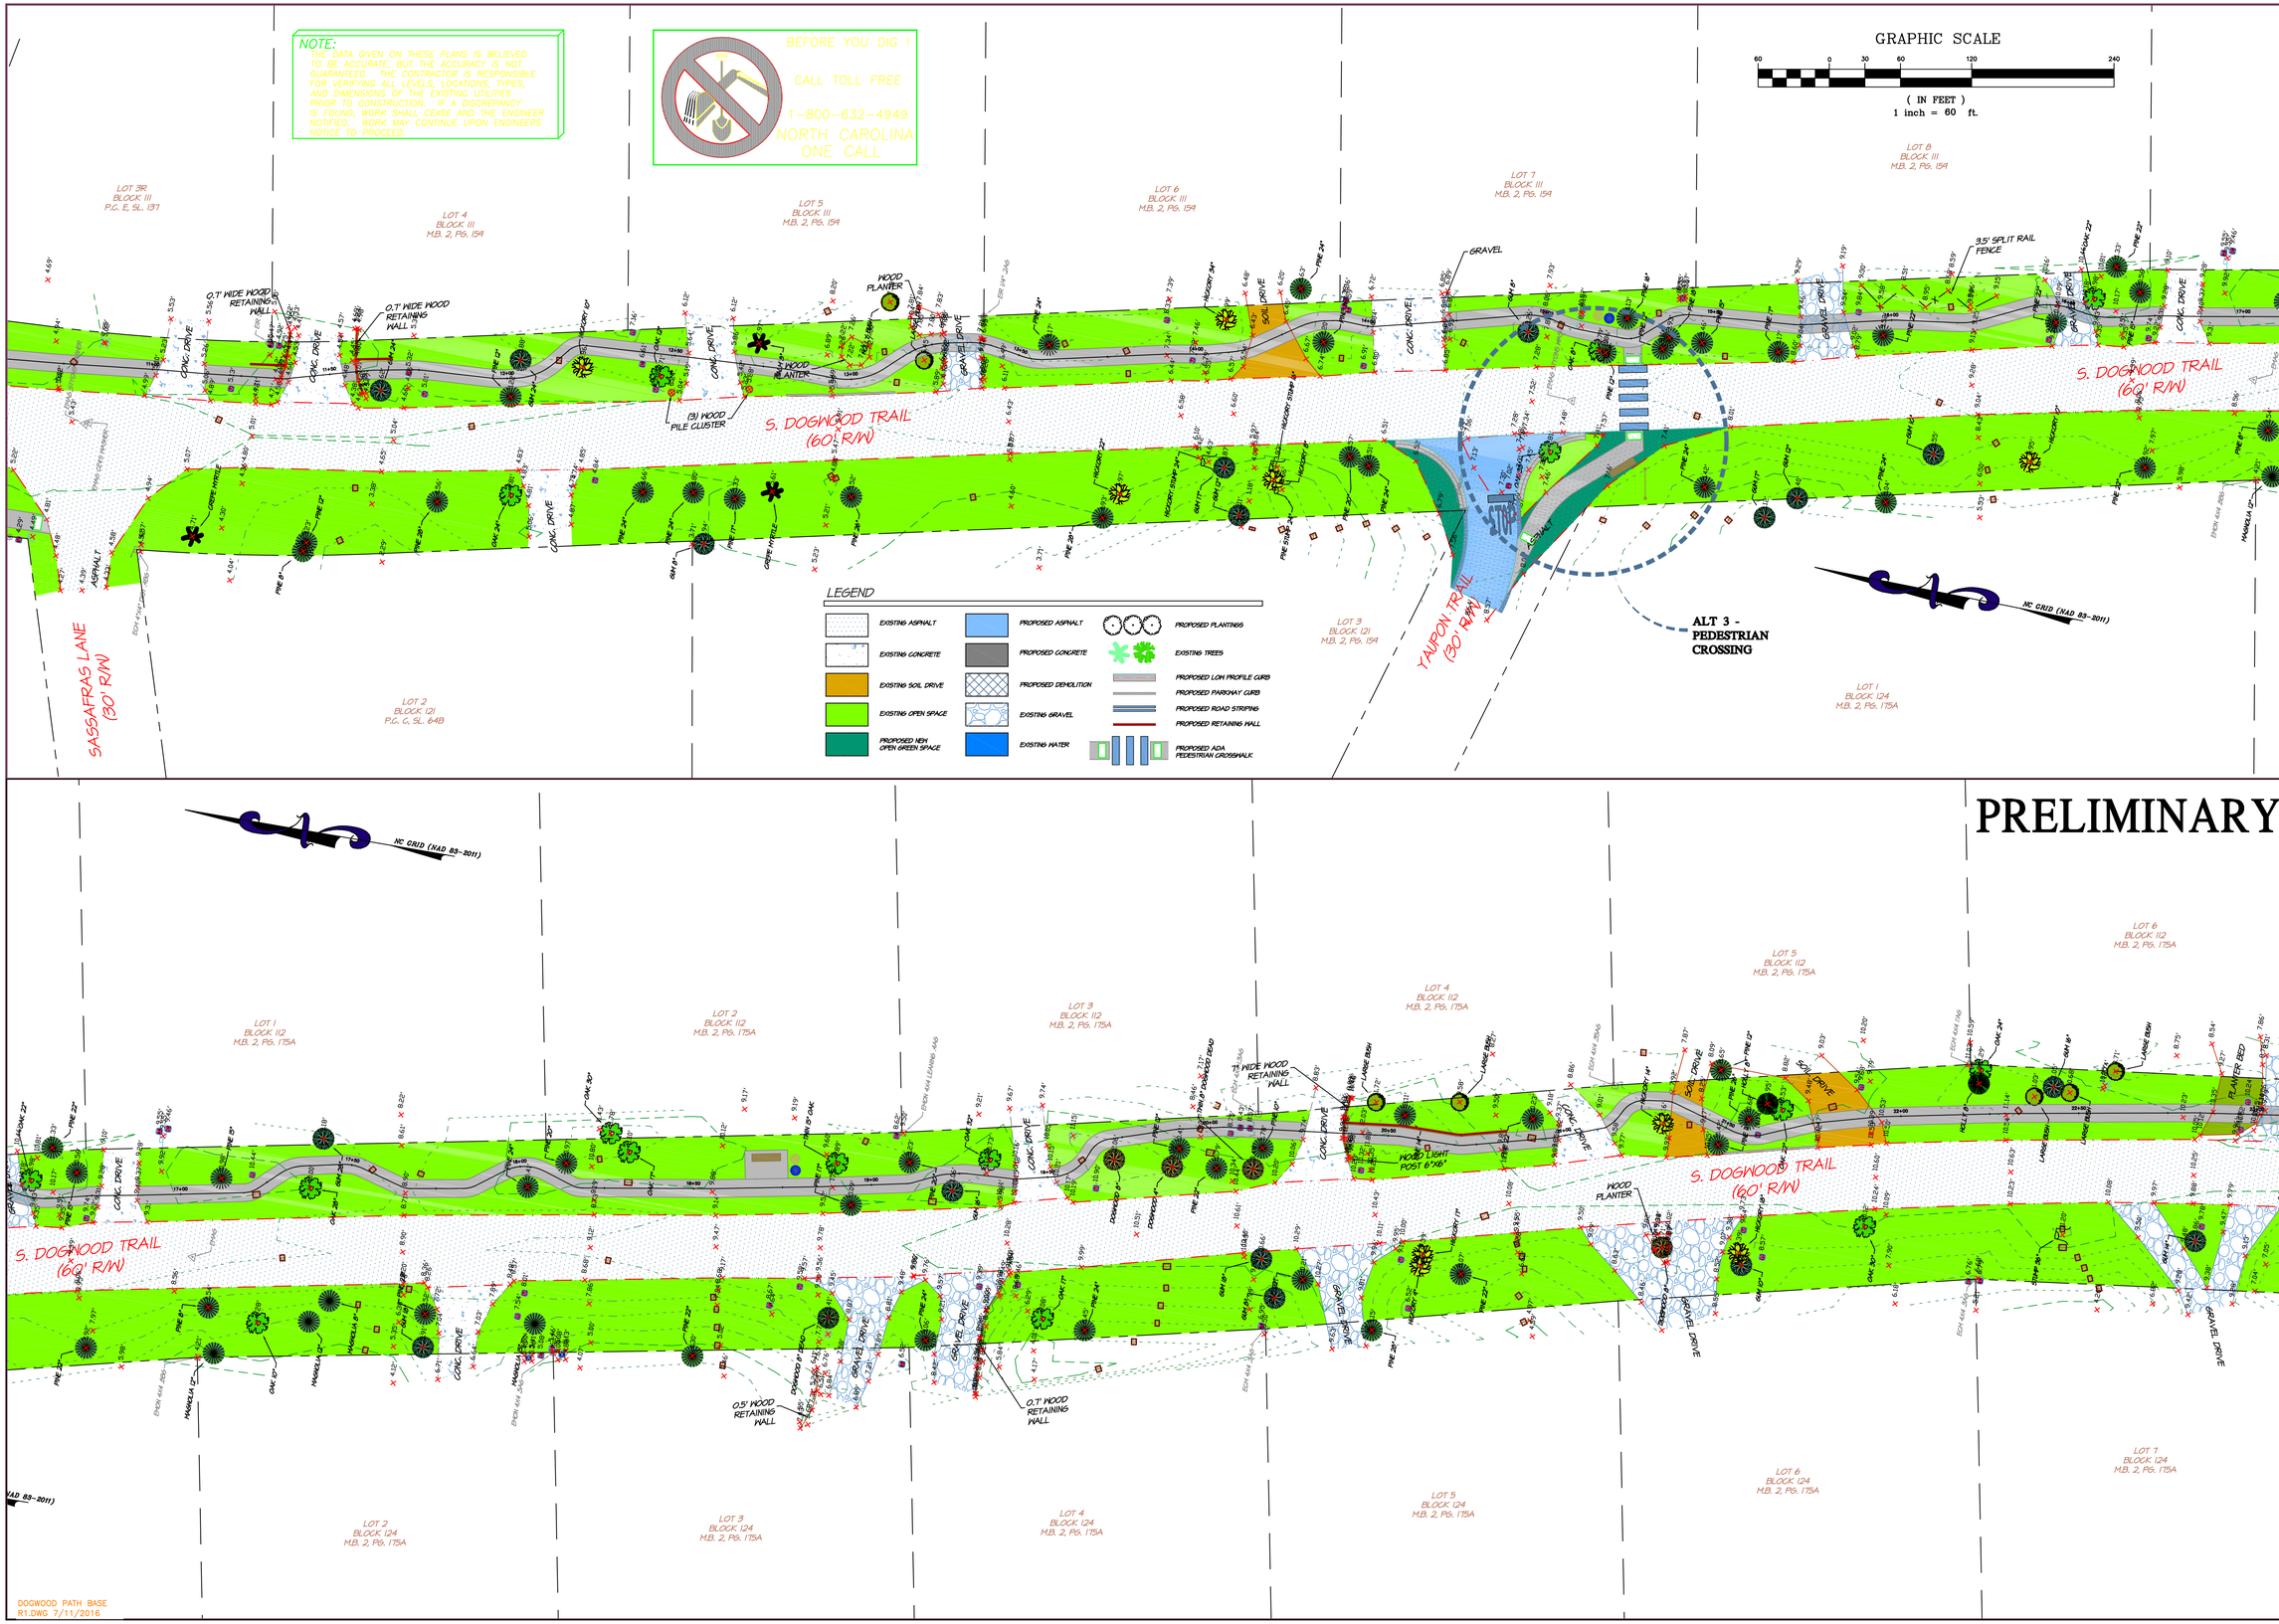

DEEL ENGINEERING, PLLC
CIVIL ENGINEERING SERVICES
FIRM LICENSE P-1045
P.O. BOX 3901
KILL DEVIL HILLS, NC 27948
Phone: (252) 202-3803 E-Mail: dedeelengi@gmail.com

COPYRIGHT © 2017 DEEL ENGINEERING, PLLC
THIS DOCUMENT IS THE PROPERTY OF DEEL ENGINEERING, PLLC. ALL RIGHTS ARE RESERVED. ANY REPRODUCTION OF THIS OR POSSESSION WITHOUT PRIOR PERMISSION OF DEEL ENGINEERING, PLLC, WILL BE A VIOLATION OF COPYRIGHT LAW.

NO.	DATE	REVISIONS

CERTIFICATION

MULTI-PURPOSE PATH - SEGMENT 2
TOWN OF SOUTHERN SHORES
SOUTH DOGWOOD TRAIL
ATLANTIC TOWNSHIP DARE COUNTY NORTH CAROLINA

COMMISSION NO.	P16001.9
DESIGNED BY	DAD
DRAWN BY	JJA
CHECKED BY	DAD
ISSUE DATE	3/19/18
SHEET NO.	2-2 OF 4 SHEETS