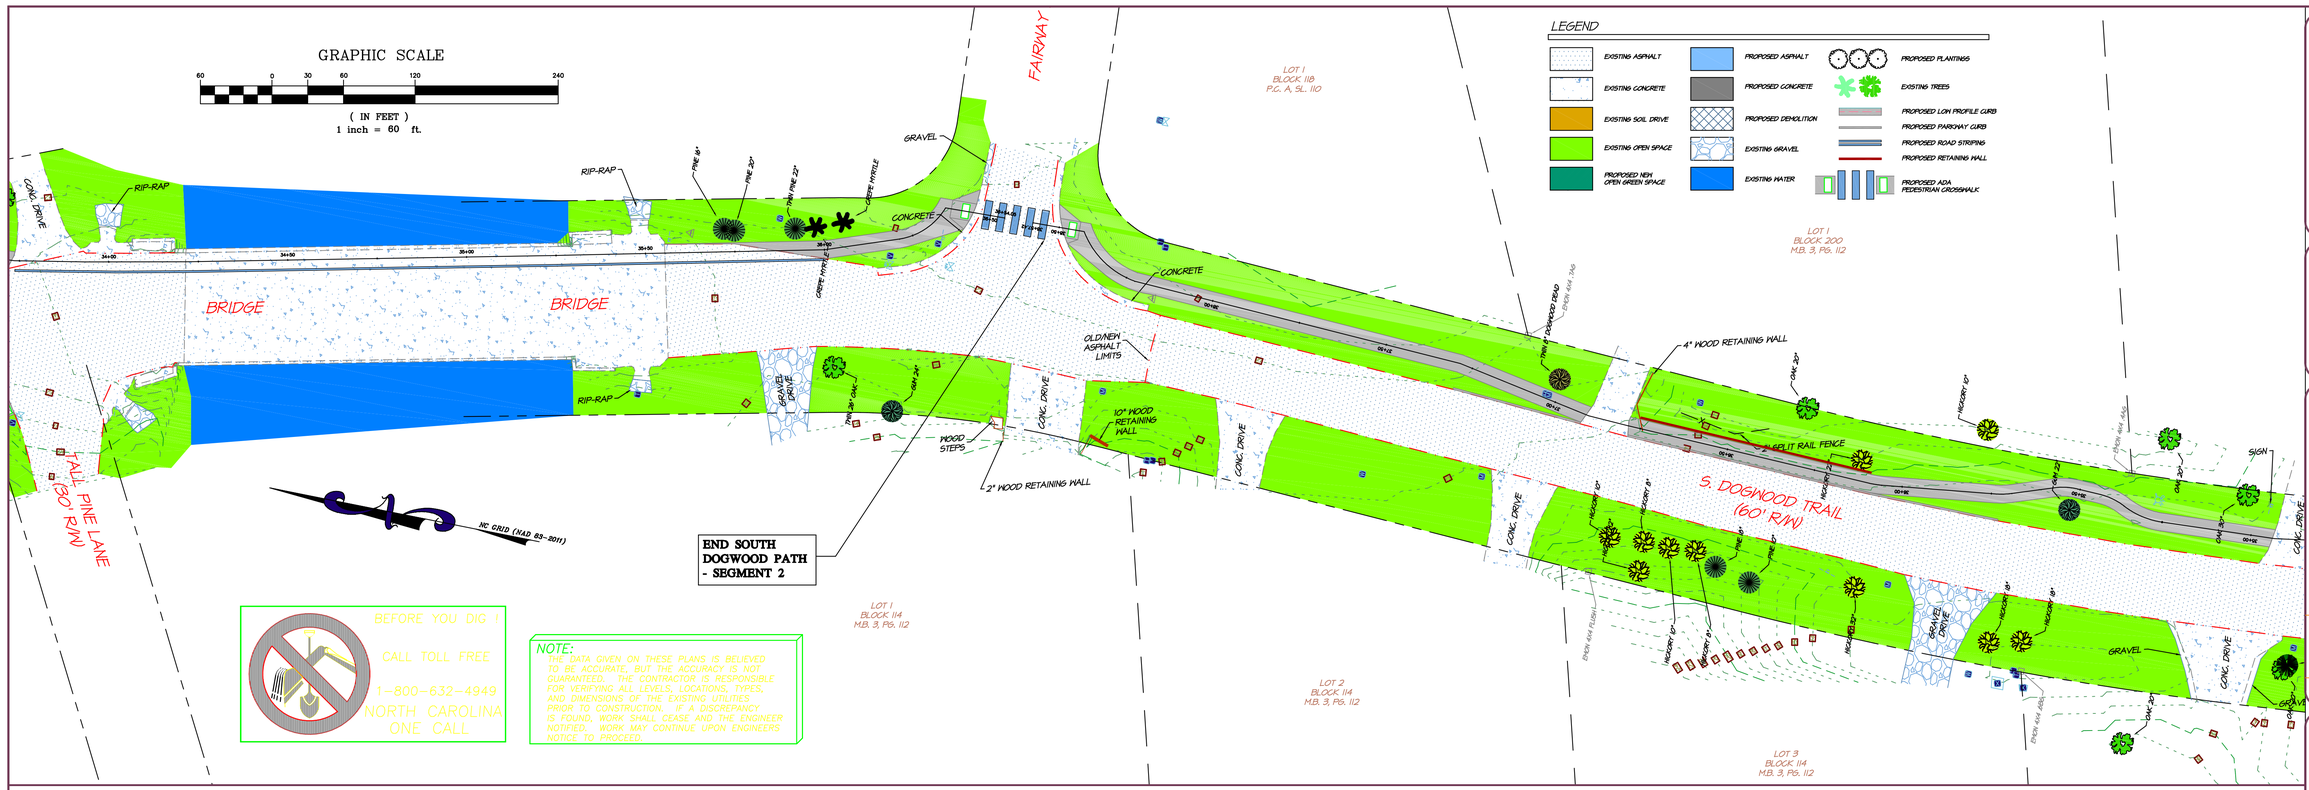

PRELIMINARY

DEEL ENGINEERING, PLLC
CIVIL ENGINEERING SERVICES
FIRM LICENSE P-1045
P.O. BOX 3901
KILL DEVIL HILLS, NC 27948
Phone: (252) 202-3803 E-Mail: dodeelengr@gmail.com

COPYRIGHT © 2017
DEEL ENGINEERING, PLLC
THIS DOCUMENT IS THE PROPERTY OF DEEL ENGINEERING, PLLC. ALL RIGHTS ARE RESERVED. NO PART MAY BE REPRODUCED OR THIS OR POSSESSION WITHOUT PRIOR WRITTEN CONSENT OF DEEL ENGINEERING, PLLC WILL BE A VIOLATION OF COPYRIGHT LAW.

REVISIONS

NO.	DATE

CERTIFICATION

MULTI-PURPOSE PATH - SEGMENT 2

TOWN OF SOUTHERN SHORES
SOUTH DOGWOOD TRAIL

ATLANTIC TOWNSHIP DARE COUNTY NORTH CAROLINA

COMMISSION NO.	P16001.9
DESIGNED BY	DAD
DRAWN BY	JJA
CHECKED BY	DAD
ISSUE DATE	3/19/18
SHEET NO.	2-4

OF 4 SHEETS

DOGWOOD PATH BASE R1.DWG 7/11/2016