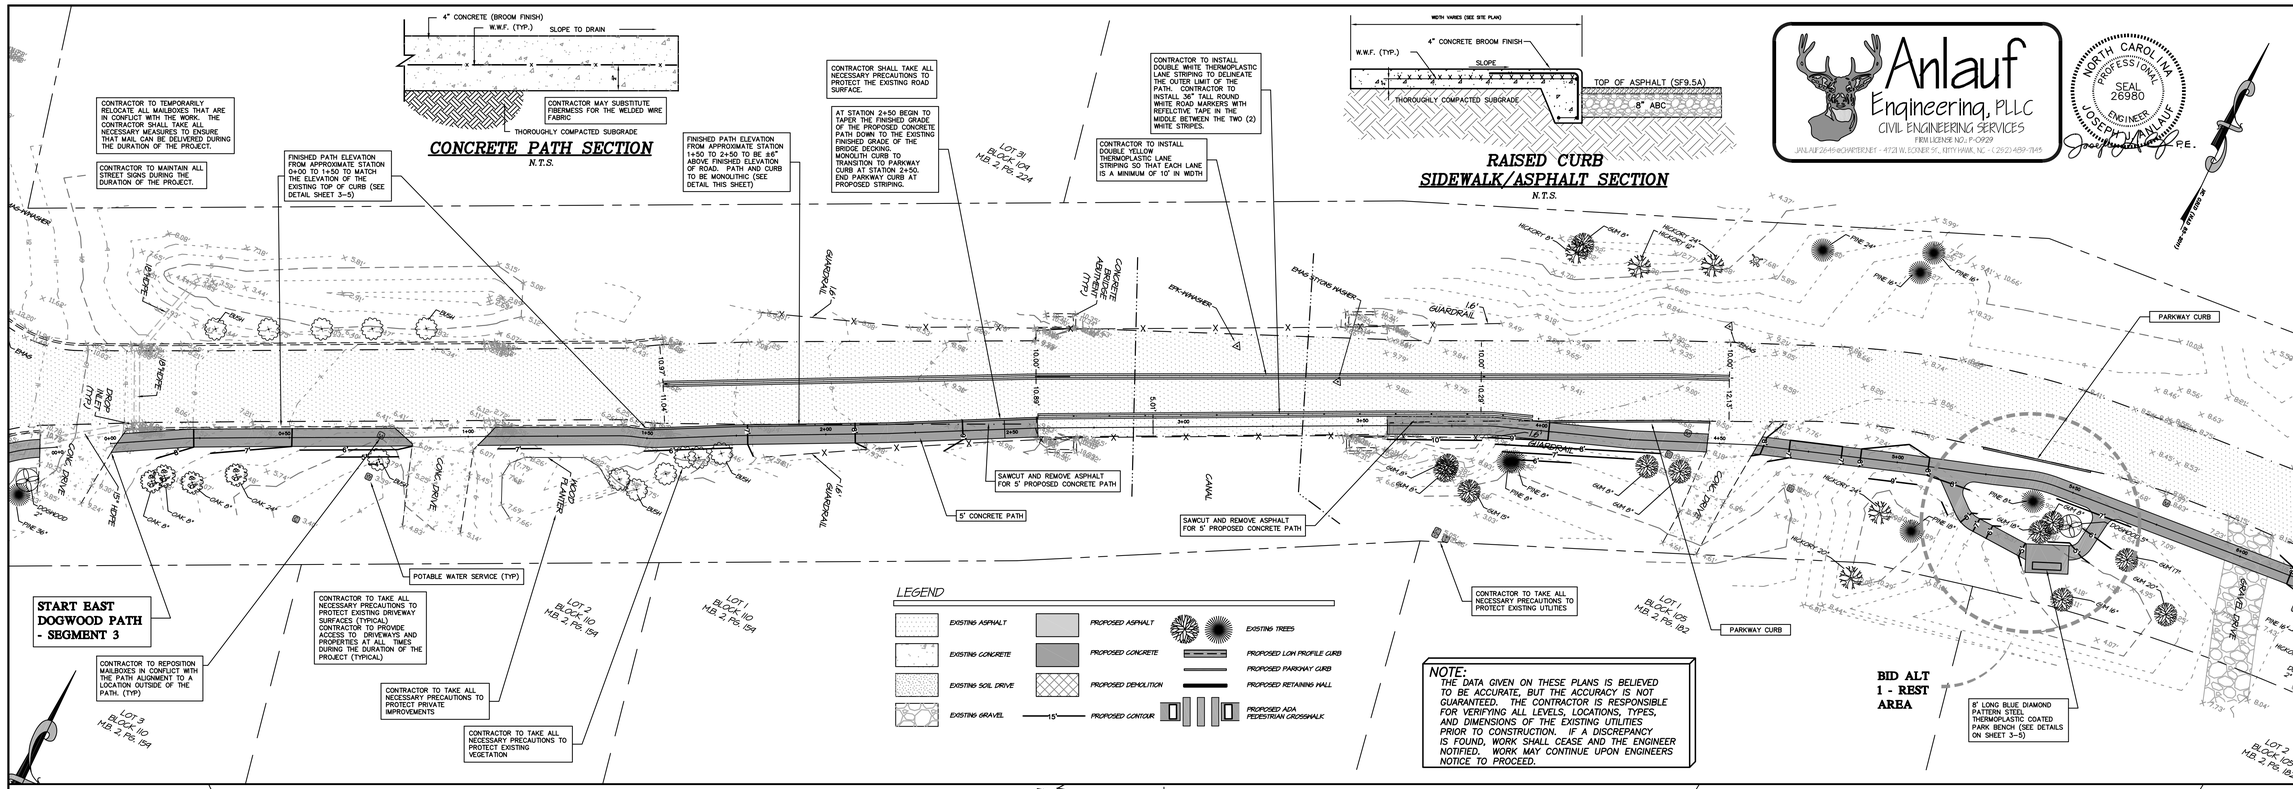

Anlauf Engineering, PLLC
CIVIL ENGINEERING SERVICES
FIRM LICENSE NO.: F-0929
JAN.LAUF@E4S-@GMAIL.NET - 4723 W. ECONNER ST., BITTY HAWK, NC - (252) 459-7145

NORTH CAROLINA PROFESSIONAL SEAL 26980 ENGINEER JOSEPH W. ANLAUF P.E.

DEEL ENGINEERING, PLLC
CIVIL ENGINEERING SERVICES
FIRM LICENSE P-1045
P.O. BOX 3901
KILL DEVIL HILLS, NC 27948
Phone: (252) 202-3803 E-Mail: dodeelengr@gmail.com

COPYRIGHT © 2017 DEEL ENGINEERING, PLLC
THIS DOCUMENT IS THE PROPERTY OF DEEL ENGINEERING, PLLC. ALL REPRODUCTIONS, COPIES OR POSSESSION WITHOUT PRIOR WRITTEN PERMISSION OF DEEL ENGINEERING, PLLC, WILL BE A VIOLATION OF COPYRIGHT LAW.

NO.	DATE	REVISIONS

CERTIFICATION

MULTI-PURPOSE PATH - SEGMENT 3
TOWN OF SOUTHERN SHORES
EAST DOGWOOD TRAIL

ATLANTIC TOWNSHIP — DARE COUNTY — NORTH CAROLINA

COMMISSION NO.	P16001.9
DESIGNED BY	DAD
DRAWN BY	JJA
CHECKED BY	DAD
ISSUE DATE	7/17/18
SHEET NO.	3-1

OF 5 SHEETS