Anlauf Engineering, PLLC
CIVIL ENGINEERING SERVICES
FIRM LICENSE NO.: P-0929
JANLAUF26@YAHOO.COM TELEPHONE - 4723 W. EDENER St., KITTY HAWK, NC - (252) 489-7149

NORTH CAROLINA PROFESSIONAL SEAL 26980 ENGINEER JOSEPH W. ANLAUF P.E.

CONTRACTOR TO REPOSITION MAILBOXES IN CONFLICT WITH THE PATH ALIGNMENT TO A LOCATION OUTSIDE OF THE PATH. (TYP)

CONTRACTOR TO TAKE ALL NECESSARY PRECAUTIONS TO PROTECT EXISTING DRIVEWAY SURFACES (TYPICAL) CONTRACTOR TO PROVIDE ACCESS TO DRIVEWAYS AND PROPERTIES AT ALL TIMES DURING THE DURATION OF THE PROJECT (TYPICAL)

SURVEY DATA PROVIDED IN ELECTRONIC FORMAT BY QUIBLE & ASSOCIATES, P.C. IN FILE ENTITLED "P16076-EXPORT-03-29-17" DATED 3/29/17. SURVEYORS CERTIFICATION HAS BEEN PROVIDED IN A LETTER ENTITLED "REPORT OF SURVEY", PREPARED BY QUIBLE & ASSOCIATES, P.C., SEALED BY MATT BATTEY, PLS, L-5035 AND DATED JUNE 20, 2018.

CONTRACTOR TO TAKE ALL NECESSARY PRECAUTIONS TO PROTECT EXISTING SURVEY MONUMENTS. IT SHALL BE THE RESPONSIBILITY OF THE CONTRACTOR TO REPLACE DISTURBED MONUMENTS. THIS WORK SHALL BE PERFORMED BY A NC LICENSED PROFESSIONAL LAND SURVEYOR

SEED ALL DISTURBED AREAS IN ACCORDANCE WITH THE GENERAL SEEDING SPECIFICATIONS

WORK ZONE TRAFFIC CONTROL SHALL BE PROVIDED IN ACCORDANCE WITH NCDOT WORK ZONE TRAFFIC CONTROL STANDARD DRAWINGS 1101.01-1180.01

CONTRACTOR TO TAKE ALL NECESSARY PRECAUTIONS TO PROTECT EXISTING DRIVEWAY SURFACES (TYPICAL) CONTRACTOR TO PROVIDE ACCESS TO DRIVEWAYS AND PROPERTIES AT ALL TIMES DURING THE DURATION OF THE PROJECT (TYPICAL)

CONTRACTOR TO TEMPORARILY RELOCATE ALL MAILBOXES THAT ARE IN CONFLICT WITH THE WORK. THE CONTRACTOR SHALL TAKE ALL NECESSARY MEASURES TO ENSURE THAT MAIL CAN BE DELIVERED DURING THE DURATION OF THE PROJECT.

CONTRACTOR TO MAINTAIN ALL STREET SIGNS DURING THE DURATION OF THE PROJECT.

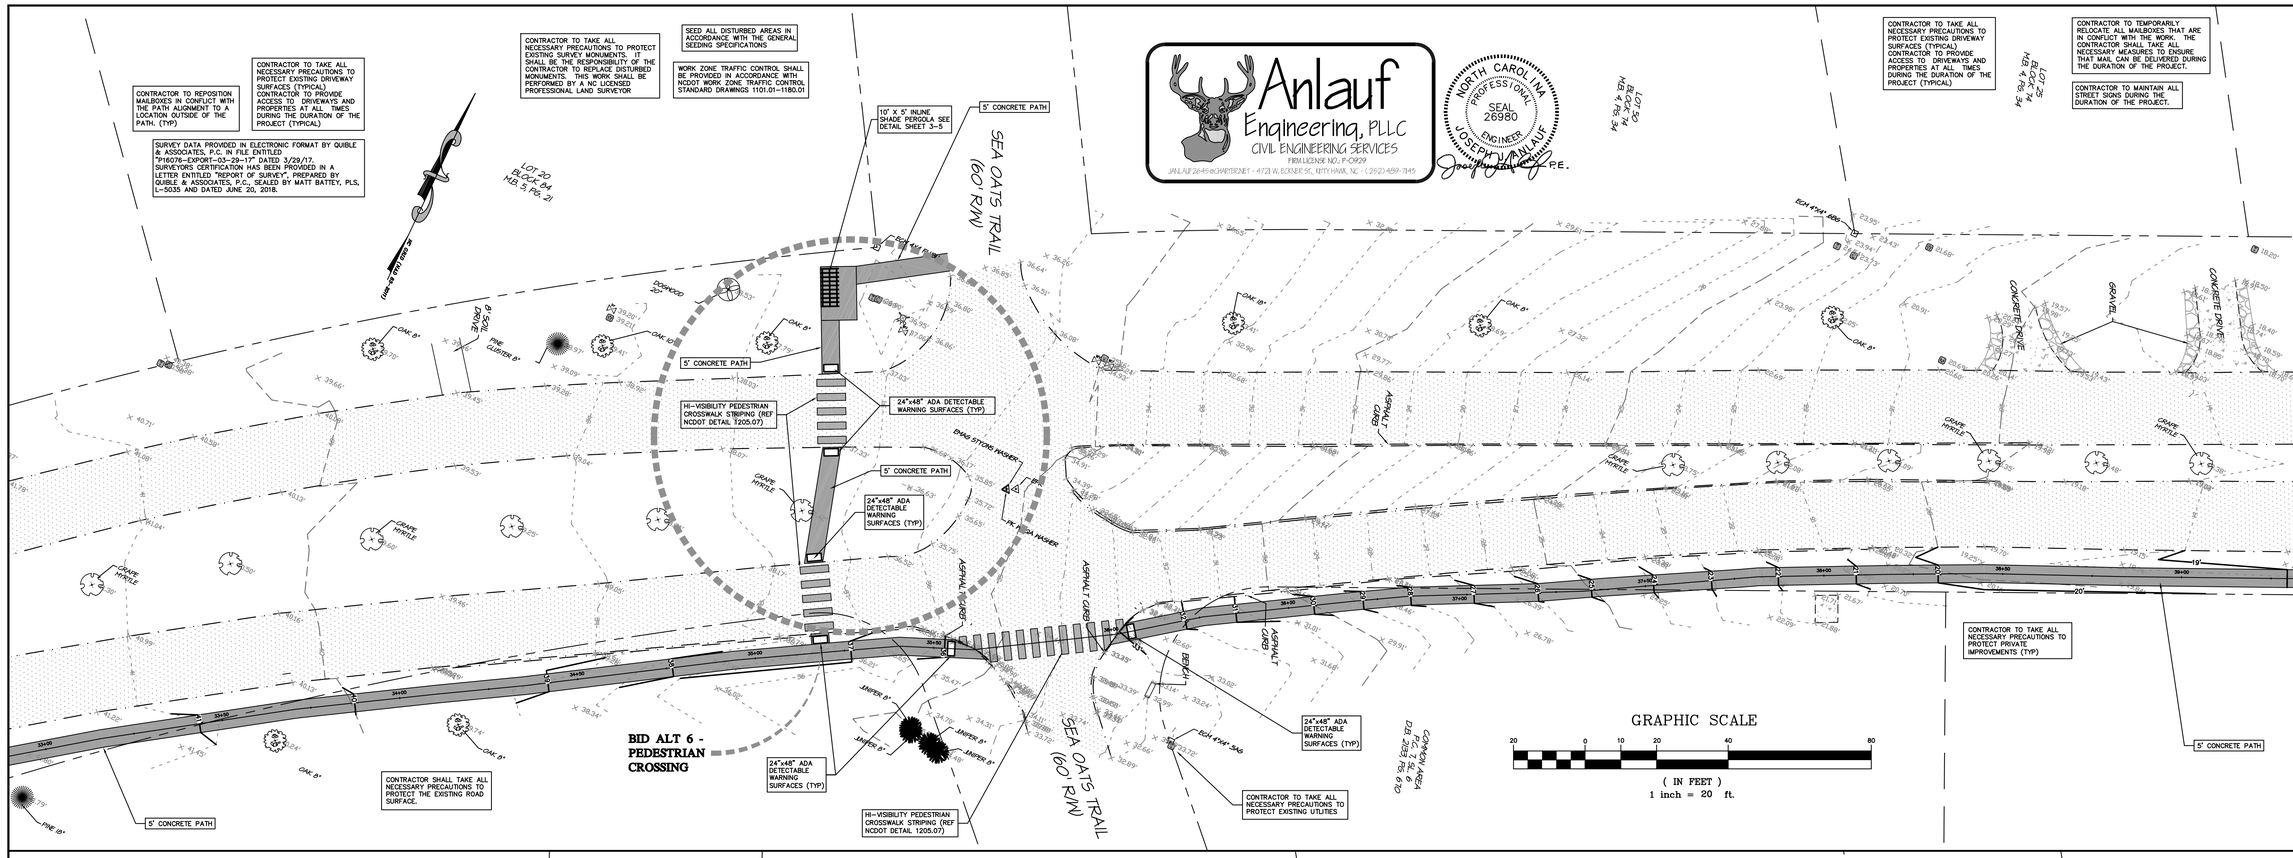

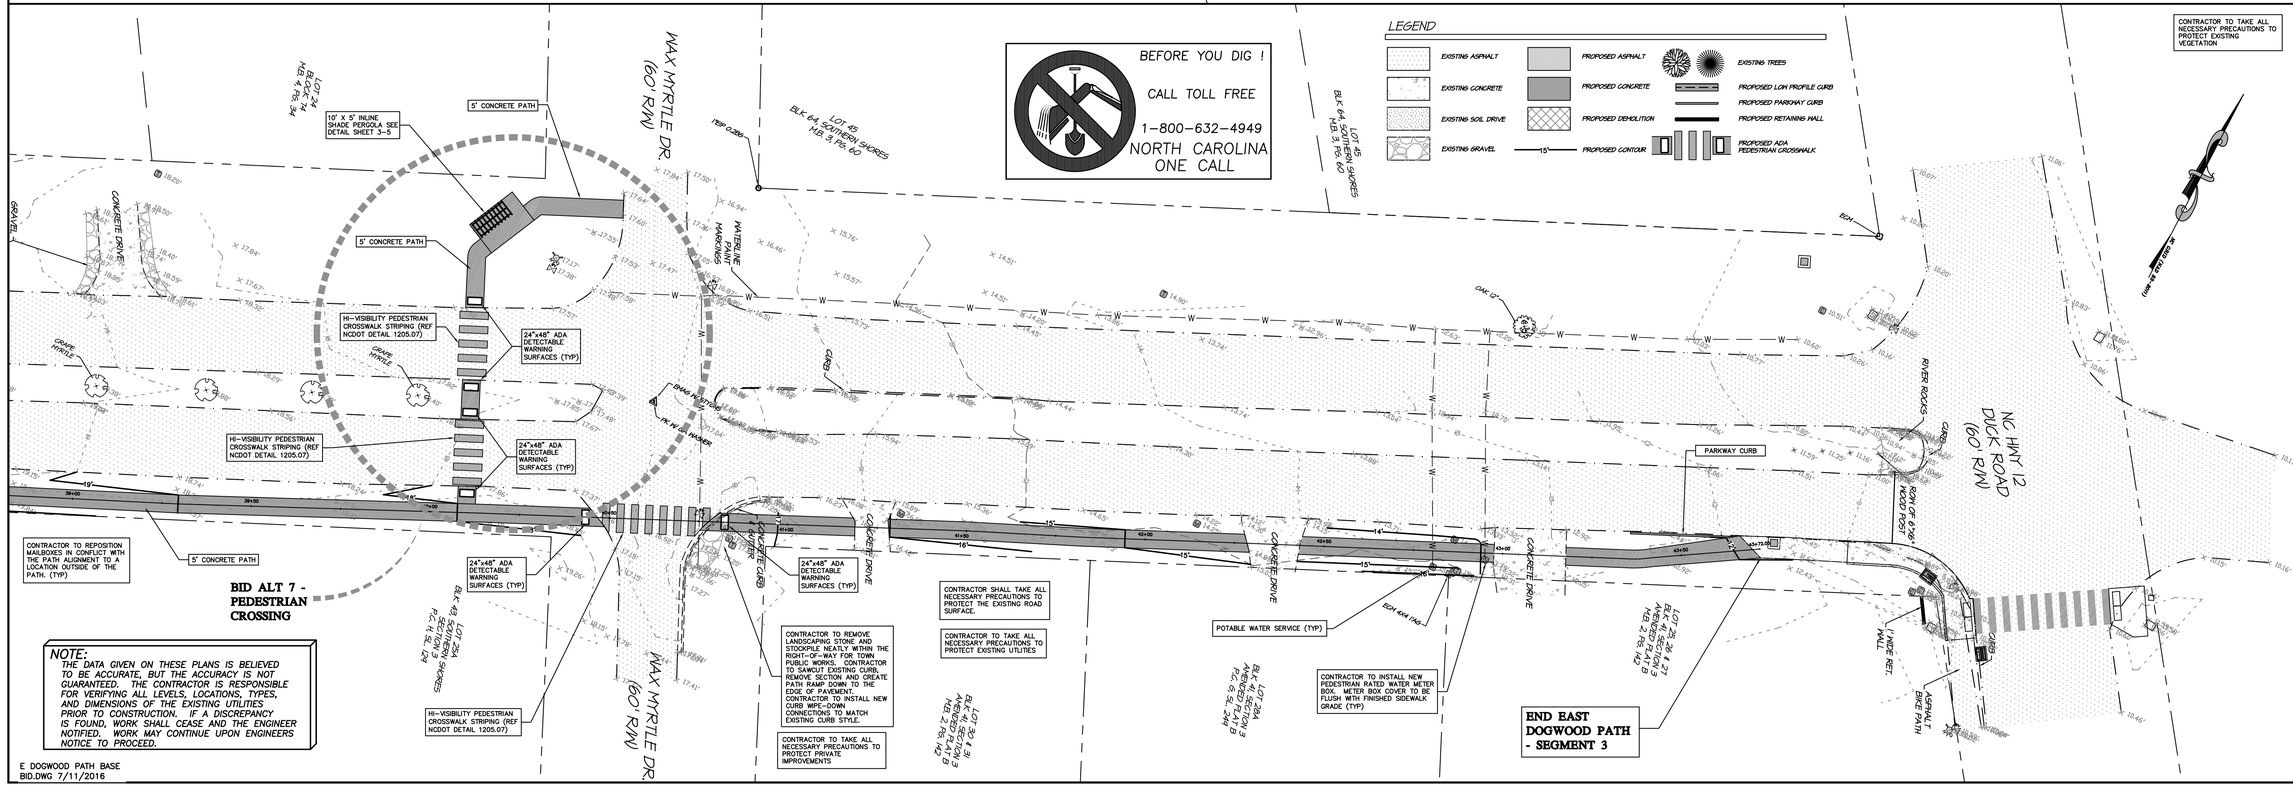

NOTE:
THE DATA GIVEN ON THESE PLANS IS BELIEVED TO BE ACCURATE, BUT THE ACCURACY IS NOT GUARANTEED. THE CONTRACTOR IS RESPONSIBLE FOR VERIFYING ALL LEVELS, LOCATIONS, TYPES, AND DIMENSIONS OF THE EXISTING UTILITIES PRIOR TO CONSTRUCTION. IF A DISCREPANCY IS FOUND, WORK SHALL CEASE AND THE ENGINEER NOTIFIED. WORK MAY CONTINUE UPON ENGINEERS NOTICE TO PROCEED.

E DOGWOOD PATH BASE BID.DWG 7/11/2016

DEEL ENGINEERING, PLLC
CIVIL ENGINEERING SERVICES
FIRM LICENSE P-1045
P.O. BOX 3001
KILL DEVIL HILLS, NC 27948
Phone: (252) 202-3803 E-Mail: dodeelengr@gmail.com

COPYRIGHT © 2017 DEEL ENGINEERING, PLLC
THIS DOCUMENT IS THE PROPERTY OF DEEL ENGINEERING, PLLC. ALL REPRODUCTIONS, IN WHOLE OR IN PART, REPRODUCTION OF THIS OR POSSESSION WITHOUT PRIOR WRITTEN PERMISSION OF DEEL ENGINEERING, PLLC WILL BE A VIOLATION OF COPYRIGHT LAW.

NO.	DATE	REVISIONS

CERTIFICATION

MULTI-PURPOSE PATH - SEGMENT 3
TOWN OF SOUTHERN SHORES
EAST DOGWOOD TRAIL

ATLANTIC TOWNSHIP — DARE COUNTY — NORTH CAROLINA

COMMISSION NO.	P16001.9
DESIGNED BY	DAD
DRAWN BY	JJA
CHECKED BY	DAD
ISSUE DATE	7/17/18
SHEET NO.	3-4

OF 5 SHEETS