SURVEY DATA PROVIDED IN ELECTRONIC FORMAT BY QUIBLE & ASSOCIATES, P.C. IN FILE ENTITLED "P16076-EXPORT-03-29-17" DATED 3/29/17. SURVEYORS CERTIFICATION HAS BEEN PROVIDED IN A LETTER ENTITLED "REPORT OF SURVEY", PREPARED BY QUIBLE & ASSOCIATES, P.C., SEALED BY MATT BATTEY, PLS, L-5035 AND DATED JUNE 20, 2018.

BEFORE YOU DIG !
CALL TOLL FREE
1-800-632-4949
NORTH CAROLINA
ONE CALL

CONTRACTOR SHALL TAKE ALL NECESSARY PRECAUTIONS TO PROTECT THE EXISTING ROAD SURFACE.

CONTRACTOR TO TEMPORARILY RELOCATE ALL MAILBOXES THAT ARE IN CONFLICT WITH THE WORK. THE CONTRACTOR SHALL TAKE ALL NECESSARY MEASURES TO ENSURE THAT MAIL CAN BE DELIVERED DURING THE DURATION OF THE PROJECT.

CONTRACTOR TO MAINTAIN ALL STREET SIGNS DURING THE DURATION OF THE PROJECT.

NC GRID (NAD 83-2011)

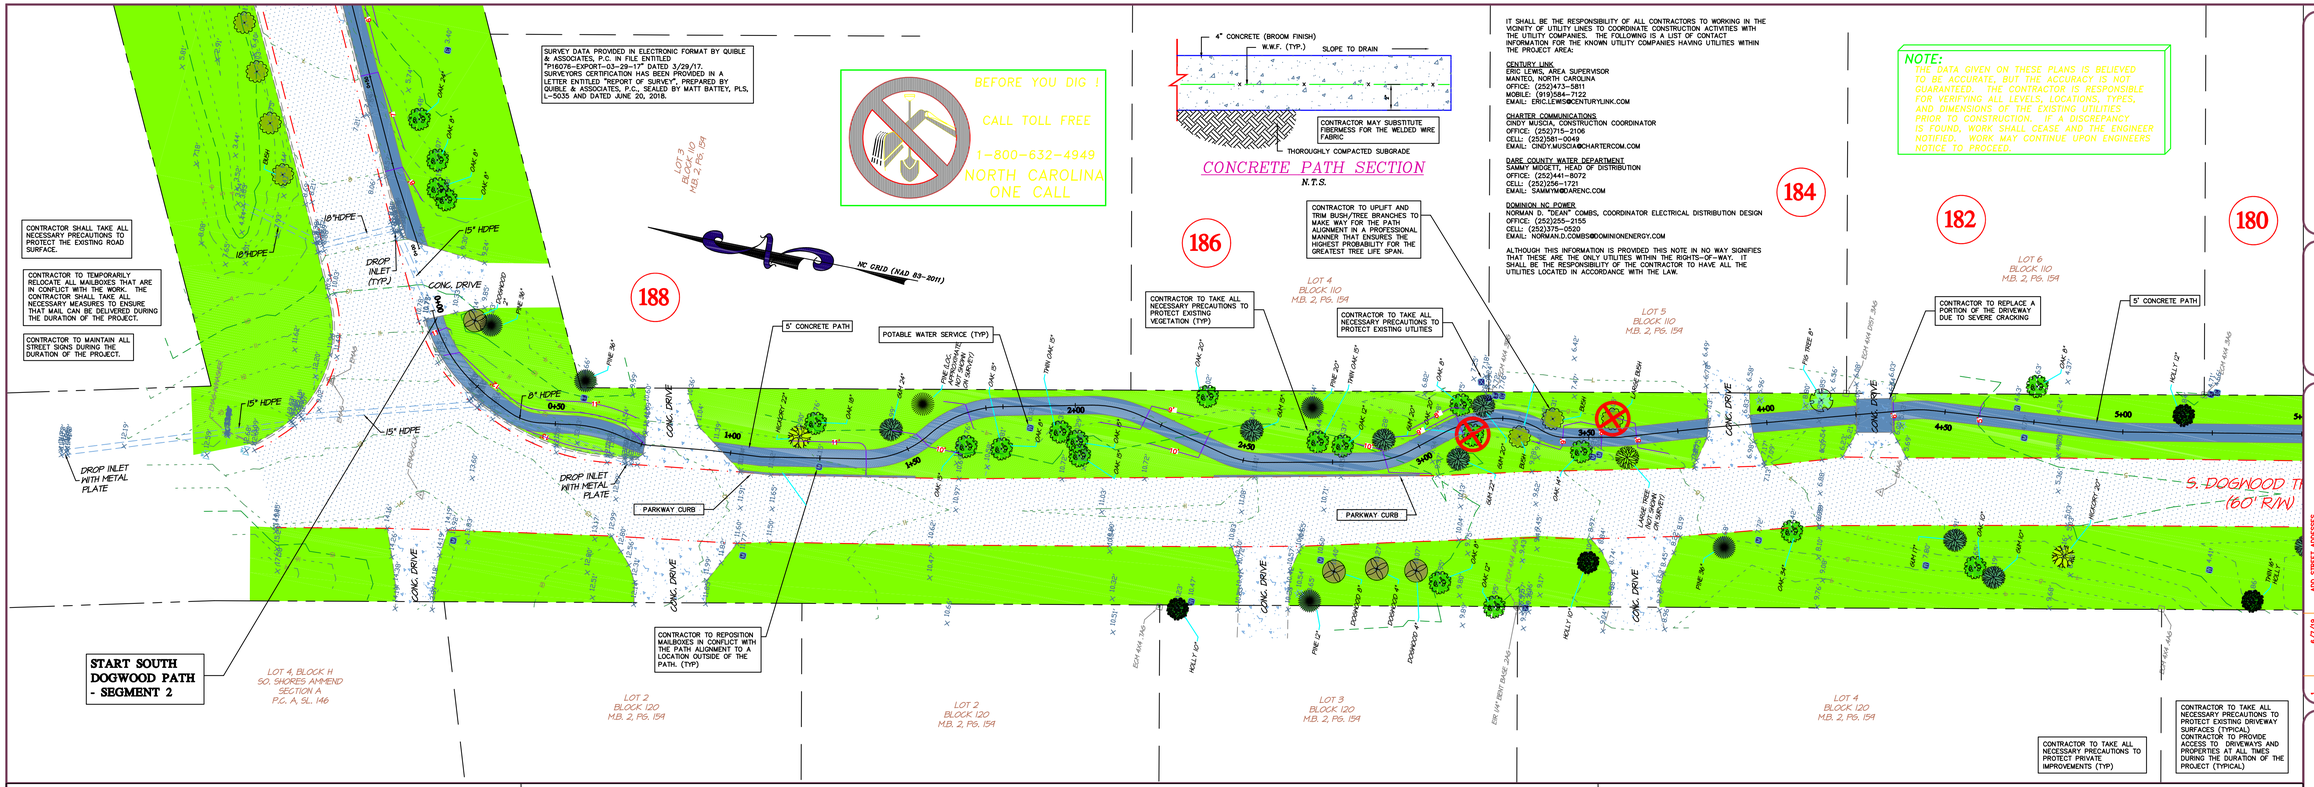

4" CONCRETE (BROOM FINISH)
W.W.F. (TYP.)
SLOPE TO DRAIN
CONTRACTOR MAY SUBSTITUTE FIBERMESS FOR THE WELDED WIRE FABRIC
THOROUGHLY COMPACTED SUBGRADE

CONCRETE PATH SECTION
N.T.S.

IT SHALL BE THE RESPONSIBILITY OF ALL CONTRACTORS TO WORKING IN THE VICINITY OF UTILITY LINES TO COORDINATE CONSTRUCTION ACTIVITIES WITH THE UTILITY COMPANIES. THE FOLLOWING IS A LIST OF CONTACT INFORMATION FOR THE KNOWN UTILITY COMPANIES HAVING UTILITIES WITHIN THE PROJECT AREA:

CENTURY LINK
ERIC LEWIS, AREA SUPERVISOR
MANTEO, NORTH CAROLINA
OFFICE: (252)473-5811
MOBILE: (919)584-7122
EMAIL: ERIC.LEWIS@CENTURYLINK.COM

CHARTER COMMUNICATIONS
CINDY MUSCIA, CONSTRUCTION COORDINATOR
OFFICE: (252)715-2106
CELL: (252)581-0049
EMAIL: CINDY.MUSCIA@CHARTERCOM.COM

DARE COUNTY WATER DEPARTMENT
SAMMY MIDGETT, HEAD OF DISTRIBUTION
OFFICE: (252)441-8072
CELL: (252)256-1721
EMAIL: SAMMYM@DARENC.COM

DOMINION NC POWER
NORMAN D. "DEAN" COMBS, COORDINATOR ELECTRICAL DISTRIBUTION DESIGN
OFFICE: (252)255-2155
CELL: (252)375-0520
EMAIL: NORMAN.D.COMBS@DOMINIONENERGY.COM

ALTHOUGH THIS INFORMATION IS PROVIDED THIS NOTE IN NO WAY SIGNIFIES THAT THESE ARE THE ONLY UTILITIES WITHIN THE RIGHTS-OF-WAY. IT SHALL BE THE RESPONSIBILITY OF THE CONTRACTOR TO HAVE ALL THE UTILITIES LOCATED IN ACCORDANCE WITH THE LAW.

NOTE:
THE DATA GIVEN ON THESE PLANS IS BELIEVED TO BE ACCURATE, BUT THE ACCURACY IS NOT GUARANTEED. THE CONTRACTOR IS RESPONSIBLE FOR VERIFYING ALL LEVELS, LOCATIONS, TYPES, AND DIMENSIONS OF THE EXISTING UTILITIES PRIOR TO CONSTRUCTION. IF A DISCREPANCY IS FOUND, WORK SHALL CEASE AND THE ENGINEER NOTIFIED. WORK MAY CONTINUE UPON ENGINEERS NOTICE TO PROCEED.

DEEL ENGINEERING, PLLC
CIVIL ENGINEERING SERVICES
FIRM LICENSE P-1045
P.O. BOX 3901
KILL DEVIL HILLS, NC 27948
Phone: (252) 202-3803 E-Mail: dadeeleng@gmail.com

COPYRIGHT © 2017
DEEL ENGINEERING, PLLC
THIS DOCUMENT IS THE PROPERTY OF DEEL ENGINEERING, PLLC. ALL REPRODUCTIONS, EXCEPT FOR POSSESSION WITHOUT PRIOR WRITTEN CONSENT OF DEEL ENGINEERING, PLLC WILL BE A VIOLATION OF COPYRIGHT LAW.

NO.	DATE	REVISIONS
1	6/7/18	ADD STREET ADDESSES
2	7/13/18	REV. BASED ON PUBLIC COMMENTS
3	7/31/18	ULDOD INFORMATION ADDED

CERTIFICATION

CONTRACTOR SHALL TAKE ALL NECESSARY PRECAUTIONS TO PROTECT THE EXISTING ROAD SURFACE.

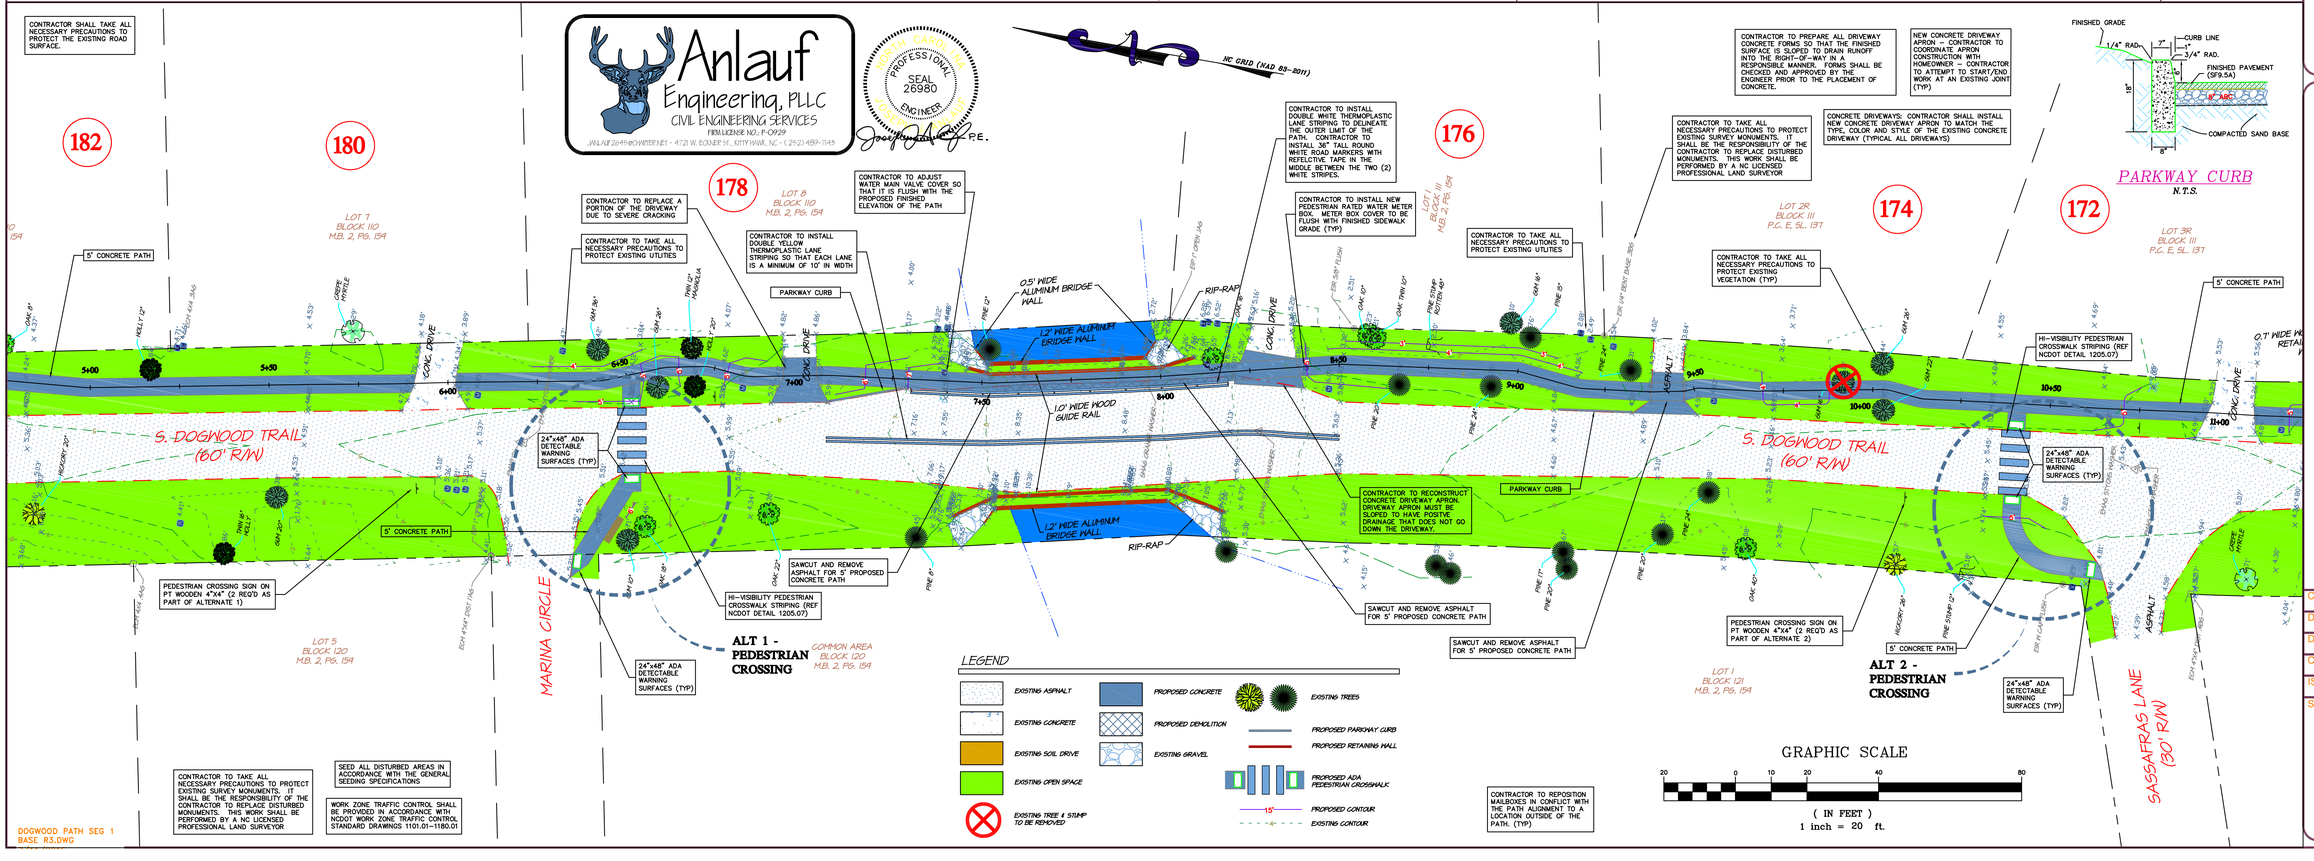

Anlauf Engineering, PLLC
CIVIL ENGINEERING SERVICES
FIRM LICENSE NO.: P-0929
JANLAUF@AYSHOWPAPER.NET - 4723 W. SCONNER ST., KITTY HAWK, NC - (252) 489-7145

PROFESSIONAL SEAL 26980 ENGINEER
J. R.E.

CONTRACTOR TO PREPARE ALL DRIVEWAY CONCRETE FORMS SO THAT THE FINISHED SURFACE IS SLOPED TO DRAIN RUNOFF INTO THE RIGHT-OF-WAY IN A RESPONSIBLE MANNER. FORMS SHALL BE CHECKED AND APPROVED BY THE ENGINEER PRIOR TO THE PLACEMENT OF CONCRETE.

NEW CONCRETE DRIVEWAY APRON -- CONTRACTOR TO COORDINATE APRON CONSTRUCTION WITH HOMEOWNER -- CONTRACTOR TO ATTEMPT TO START/END WORK AT AN EXISTING JOINT (TYP)

CONCRETE DRIVEWAYS: CONTRACTOR SHALL INSTALL NEW CONCRETE DRIVEWAY APRON TO MATCH THE TYPE, COLOR AND STYLE OF THE EXISTING CONCRETE DRIVEWAY (TYPICAL ALL DRIVEWAYS)

PARKWAY CURB
N.T.S.

CONTRACTOR TO TAKE ALL NECESSARY PRECAUTIONS TO PROTECT EXISTING UTILITIES

CONTRACTOR TO TAKE ALL NECESSARY PRECAUTIONS TO PROTECT EXISTING VEGETATION (TYP)

CONTRACTOR TO TAKE ALL NECESSARY PRECAUTIONS TO PROTECT EXISTING SURVEY MONUMENTS. IT SHALL BE THE RESPONSIBILITY OF THE CONTRACTOR TO REPLACE DISTURBED MONUMENTS. THIS WORK SHALL BE PERFORMED BY A NC LICENSED PROFESSIONAL LAND SURVEYOR

CONTRACTOR TO INSTALL DOUBLE WHITE THERMOPLASTIC LANE STRIPING TO DELINEATE THE OUTER LIMIT OF THE PATH. CONTRACTOR TO INSTALL 36" TALL ROUND WHITE ROAD MARKERS WITH REFELCTIVE TAPE IN THE MIDDLE BETWEEN THE TWO (2) WHITE STRIPES.

CONTRACTOR TO INSTALL NEW PEDESTRIAN RATED WATER METER BOX. METER BOX COVER TO BE FLUSH WITH FINISHED SIDEWALK GRADE (TYP)

CONTRACTOR TO ADJUST WATER MAIN VALVE COVER SO THAT IT IS FLUSH WITH THE PROPOSED FINISHED ELEVATION OF THE PATH

CONTRACTOR TO INSTALL DOUBLE YELLOW THERMOPLASTIC LANE STRIPING SO THAT EACH LANE IS A MINIMUM OF 10' IN WIDTH

CONTRACTOR TO REPLACE A PORTION OF THE DRIVEWAY DUE TO SEVERE CRACKING

CONTRACTOR TO TAKE ALL NECESSARY PRECAUTIONS TO PROTECT EXISTING UTILITIES

CONTRACTOR TO RECONSTRUCT CONCRETE DRIVEWAY APRON. DRIVEWAY APRON MUST BE SLOPED TO HAVE POSITIVE DRAINAGE THAT DOES NOT GO DOWN THE DRIVEWAY.

CONTRACTOR TO REPOSITION MAILBOXES IN CONFLICT WITH THE PATH ALIGNMENT TO A LOCATION OUTSIDE OF THE PATH. (TYP)

LEGEND

EXISTING ASPHALT
EXISTING CONCRETE
EXISTING SOIL DRIVE
EXISTING OPEN SPACE
EXISTING TREE & STUMP TO BE REMOVED
PROPOSED CONCRETE
PROPOSED DEMOLITION
EXISTING GRAVEL
EXISTING TREES
PROPOSED PARKWAY CURB
PROPOSED RETAINING WALL
PROPOSED ADA PEDESTRIAN CROSSWALK
15" PROPOSED CONTOUR
EXISTING CONTOUR

GRAPHIC SCALE
20 0 10 20 40 80
(IN FEET)
1 inch = 20 ft.

CONTRACTOR TO TAKE ALL NECESSARY PRECAUTIONS TO PROTECT EXISTING SURVEY MONUMENTS. IT SHALL BE THE RESPONSIBILITY OF THE CONTRACTOR TO REPLACE DISTURBED MONUMENTS. THIS WORK SHALL BE PERFORMED BY A NC LICENSED PROFESSIONAL LAND SURVEYOR

SEED ALL DISTURBED AREAS IN ACCORDANCE WITH THE GENERAL SEEDING SPECIFICATIONS

WORK ZONE TRAFFIC CONTROL SHALL BE PROVIDED IN ACCORDANCE WITH NCDOT WORK ZONE TRAFFIC CONTROL STANDARD DRAWINGS 1101.01-1180.01

DOGWOOD PATH SEG 1 BASE R3.DWG

MULTI-PURPOSE PATH - SEGMENT 2
TOWN OF SOUTHERN SHORES
SOUTH DOGWOOD TRAIL

ATLANTIC TOWNSHIP — DARE COUNTY — NORTH CAROLINA

COMMISSION NO.	P16001.9
DESIGNED BY	DAD
DRAWN BY	JJA
CHECKED BY	DAD
ISSUE DATE	1/25/19
SHEET NO.	2-1
OF	4 SHEETS