SURVEY DATA PROVIDED IN ELECTRONIC FORMAT BY QUIBLE & ASSOCIATES, P.C. IN FILE ENTITLED "P16076-EXPORT-03-29-17" DATED 3/29/17. SURVEYORS CERTIFICATION HAS BEEN PROVIDED IN A LETTER ENTITLED "REPORT OF SURVEY", PREPARED BY QUIBLE & ASSOCIATES, P.C., SEALED BY MATT BATTEY, PLS, L-5035 AND DATED JUNE 20, 2018.

BEFORE YOU DIG !
CALL TOLL FREE
1-800-632-4949
NORTH CAROLINA
ONE CALL

CONCRETE PATH SECTION
N.T.S.

IT SHALL BE THE RESPONSIBILITY OF ALL CONTRACTORS TO WORKING IN THE VICINITY OF UTILITY LINES TO COORDINATE CONSTRUCTION ACTIVITIES WITH THE UTILITY COMPANIES. THE FOLLOWING IS A LIST OF CONTACT INFORMATION FOR THE KNOWN UTILITY COMPANIES HAVING UTILITIES WITHIN THE PROJECT AREA:

CENTURY LINK
ERIC LEWIS, AREA SUPERVISOR
MANTEO, NORTH CAROLINA
OFFICE: (252)473-5811
MOBILE: (919)584-7122
EMAIL: ERIC.LEWIS@CENTURYLINK.COM

CHARTER COMMUNICATIONS
CINDY MUSCIA, CONSTRUCTION COORDINATOR
OFFICE: (252)715-2106
CELL: (252)561-0049
EMAIL: CINDY.MUSCIA@CHARTERCOM.COM

DARE COUNTY WATER DEPARTMENT
SAMMY MIDGETT, HEAD OF DISTRIBUTION
OFFICE: (252)441-8072
CELL: (252)256-1721
EMAIL: SAMMYM@DARENC.COM

DOMINION NC POWER
NORMAN D. "DEAN" COMBS, COORDINATOR ELECTRICAL DISTRIBUTION DESIGN
OFFICE: (252)255-2155
CELL: (252)375-0520
EMAIL: NORMAN.D.COMBS@DOMINIONENERGY.COM

ALTHOUGH THIS INFORMATION IS PROVIDED THIS NOTE IN NO WAY SIGNIFIES THAT THESE ARE THE ONLY UTILITIES WITHIN THE RIGHTS-OF-WAY. IT SHALL BE THE RESPONSIBILITY OF THE CONTRACTOR TO HAVE ALL THE UTILITIES LOCATED IN ACCORDANCE WITH THE LAW.

NOTE:
THE DATA GIVEN ON THESE PLANS IS BELIEVED TO BE ACCURATE, BUT THE ACCURACY IS NOT GUARANTEED. THE CONTRACTOR IS RESPONSIBLE FOR VERIFYING ALL LEVELS, LOCATIONS, TYPES, AND DIMENSIONS OF THE EXISTING UTILITIES PRIOR TO CONSTRUCTION. IF A DISCREPANCY IS FOUND, WORK SHALL CEASE AND THE ENGINEER NOTIFIED. WORK MAY CONTINUE UPON ENGINEERS NOTICE TO PROCEED.

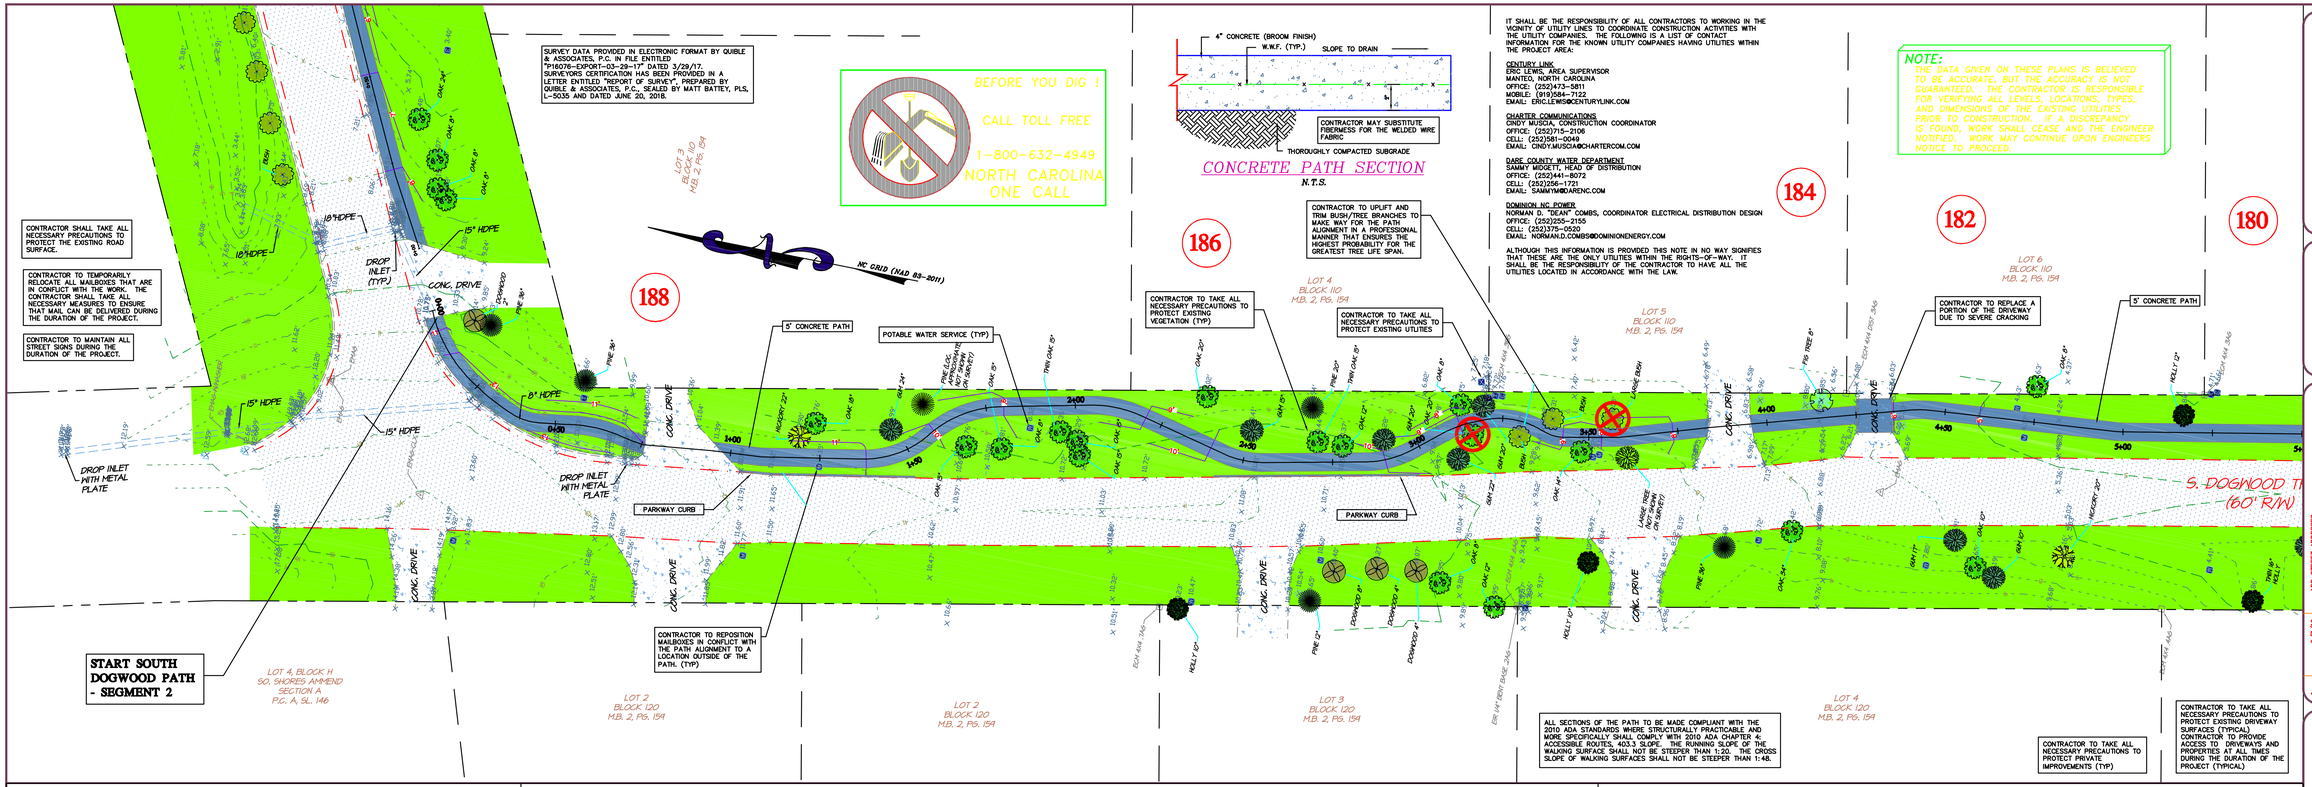

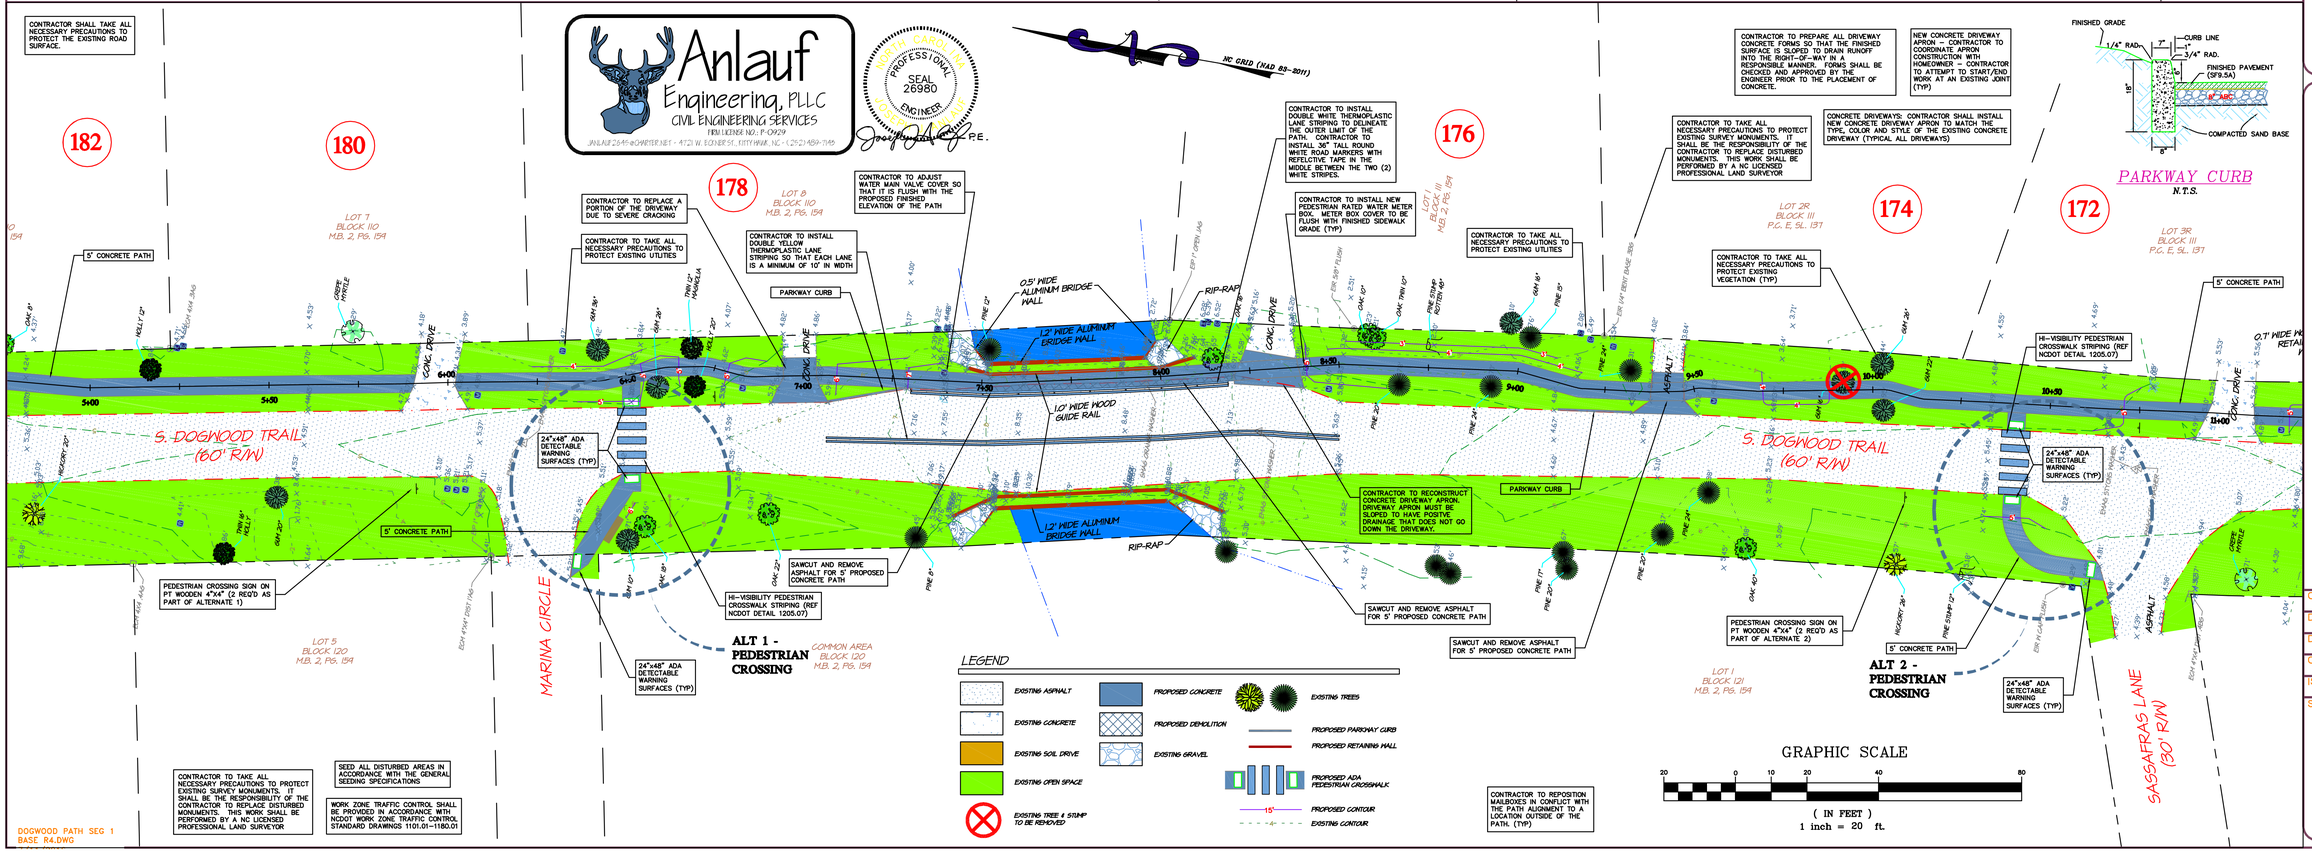

Anlauf Engineering, PLLC
CIVIL ENGINEERING SERVICES
FIRM LICENSE NO.: P-0929
JANLAUF@AOL@CHARTER.NET - 4172 W. BLOXHAM ST., FAYETTEVILLE, NC - (252) 459-7145

PROFESSIONAL SEAL 26980 ENGINEER
Jonathan D. Anlauf, P.E.

DEEL ENGINEERING, PLLC
CIVIL ENGINEERING SERVICES
FIRM LICENSE P-1045
P.O. BOX 3901
KILL DEVIL HILLS, NC 27948
Phone: (252) 202-3803 E-Mail: dadeeleng@gmail.com

COPYRIGHT © 2011 DEEL ENGINEERING, PLLC
THIS DOCUMENT IS THE PROPERTY OF DEEL ENGINEERING, PLLC. ALL REPRODUCTIONS, EXCEPT FOR ANY POSSESSION WITHOUT PRIOR WRITTEN CONSENT OF DEEL ENGINEERING, PLLC WILL BE A VIOLATION OF COPYRIGHT LAW.

REVISIONS

NO.	DATE	
1	6/7/18	ADD STREET ADDESSES
2	7/12/18	REV. BASED ON PUBLIC COMMENTS
3	7/31/18	ULDCO INFORMATION ADDED
4	9/11/19	ADA COMPLIANCE REVISIONS

CERTIFICATION

MULTI-PURPOSE PATH - SEGMENT 2
TOWN OF SOUTHERN SHORES
SOUTH DOGWOOD TRAIL

DARE COUNTY NORTH CAROLINA
ATLANTIC TOWNSHIP

COMMISSION NO.	P16001.9
DESIGNED BY	DAD
DRAWN BY	JJA
CHECKED BY	DAD
ISSUE DATE	1/25/19
SHEET NO.	2-1
OF	4 SHEETS

DOGWOOD PATH SEG 1 BASE R4.DWG